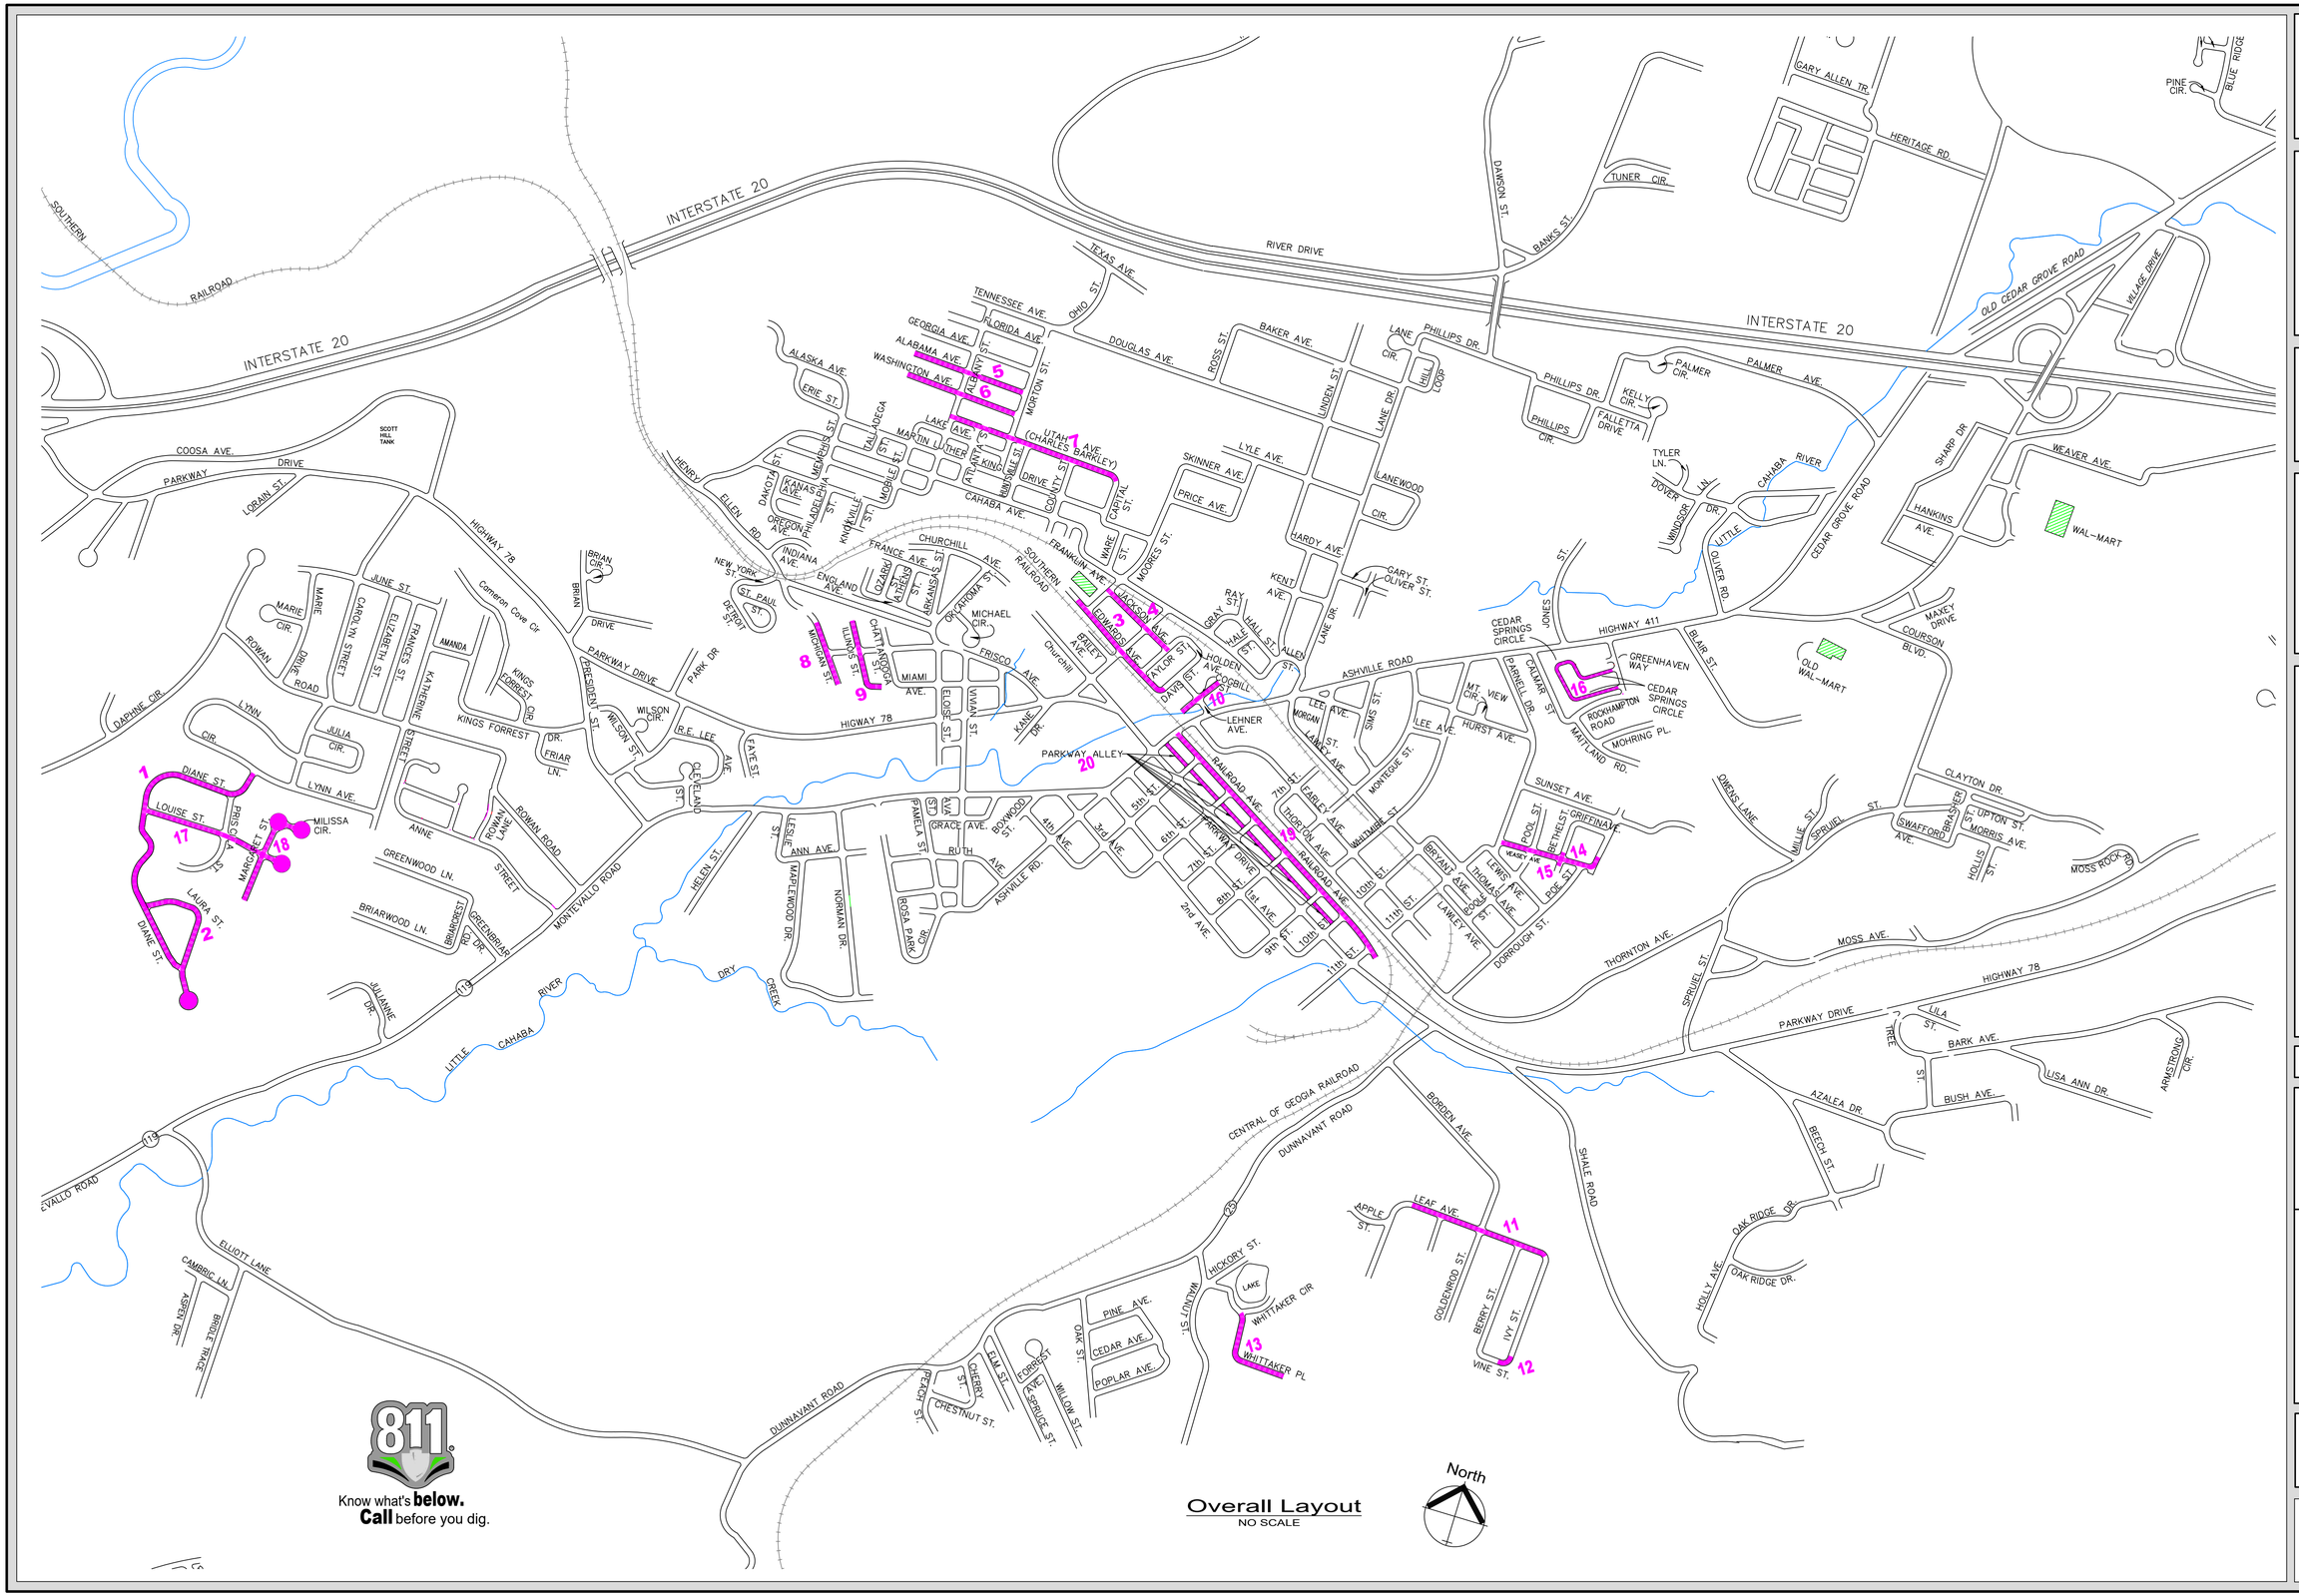

A PROJECT FOR:
City of Leeds

THESE DRAWINGS ARE AN INSTRUMENT OF SERVICE AND ARE THE PROPERTY OF HagerCo, LLC. NO REPRODUCTION OR USE OF DESIGN CONCEPTS ARE ALLOWED WITHOUT THE WRITTEN PERMISSION OF HC. ANY VIOLATION OF THIS COPYRIGHT SHALL BE SUBJECT TO LEGAL ACTION.
© COPYRIGHT 2025

02/17/2025

DATE	NUMBER	DESCRIPTION

DETAILS

PROJECT:
City of Leeds

2025 Paving Project

HagerCo-LLC
keithlhager@icloud.com
Keith L. Hager, PE
1025 MONTGOMERY HIGHWAY, S 110
Birmingham, AL 35216
Direct: 205.229.1738

Paving Plan

SHEET NUMBER
C 1.0